REVISIONS		
DATE	NAME	LIC. NO.
4-92	HARRY W. MAGER, JR.	P.L.S. 20810
12-92	HARRY W. MAGER, JR.	L.S. 20810
7-95	HARRY W. MAGER, JR.	L.S. 20810
11-98	HARRY W. MAGER JR	LS 20810
12-98	HARRY W. MAGER JR	LS 20810
5-2010	REMINGTON & VERNICK ENGINEERS CRAIG F. REMINGTON	23924

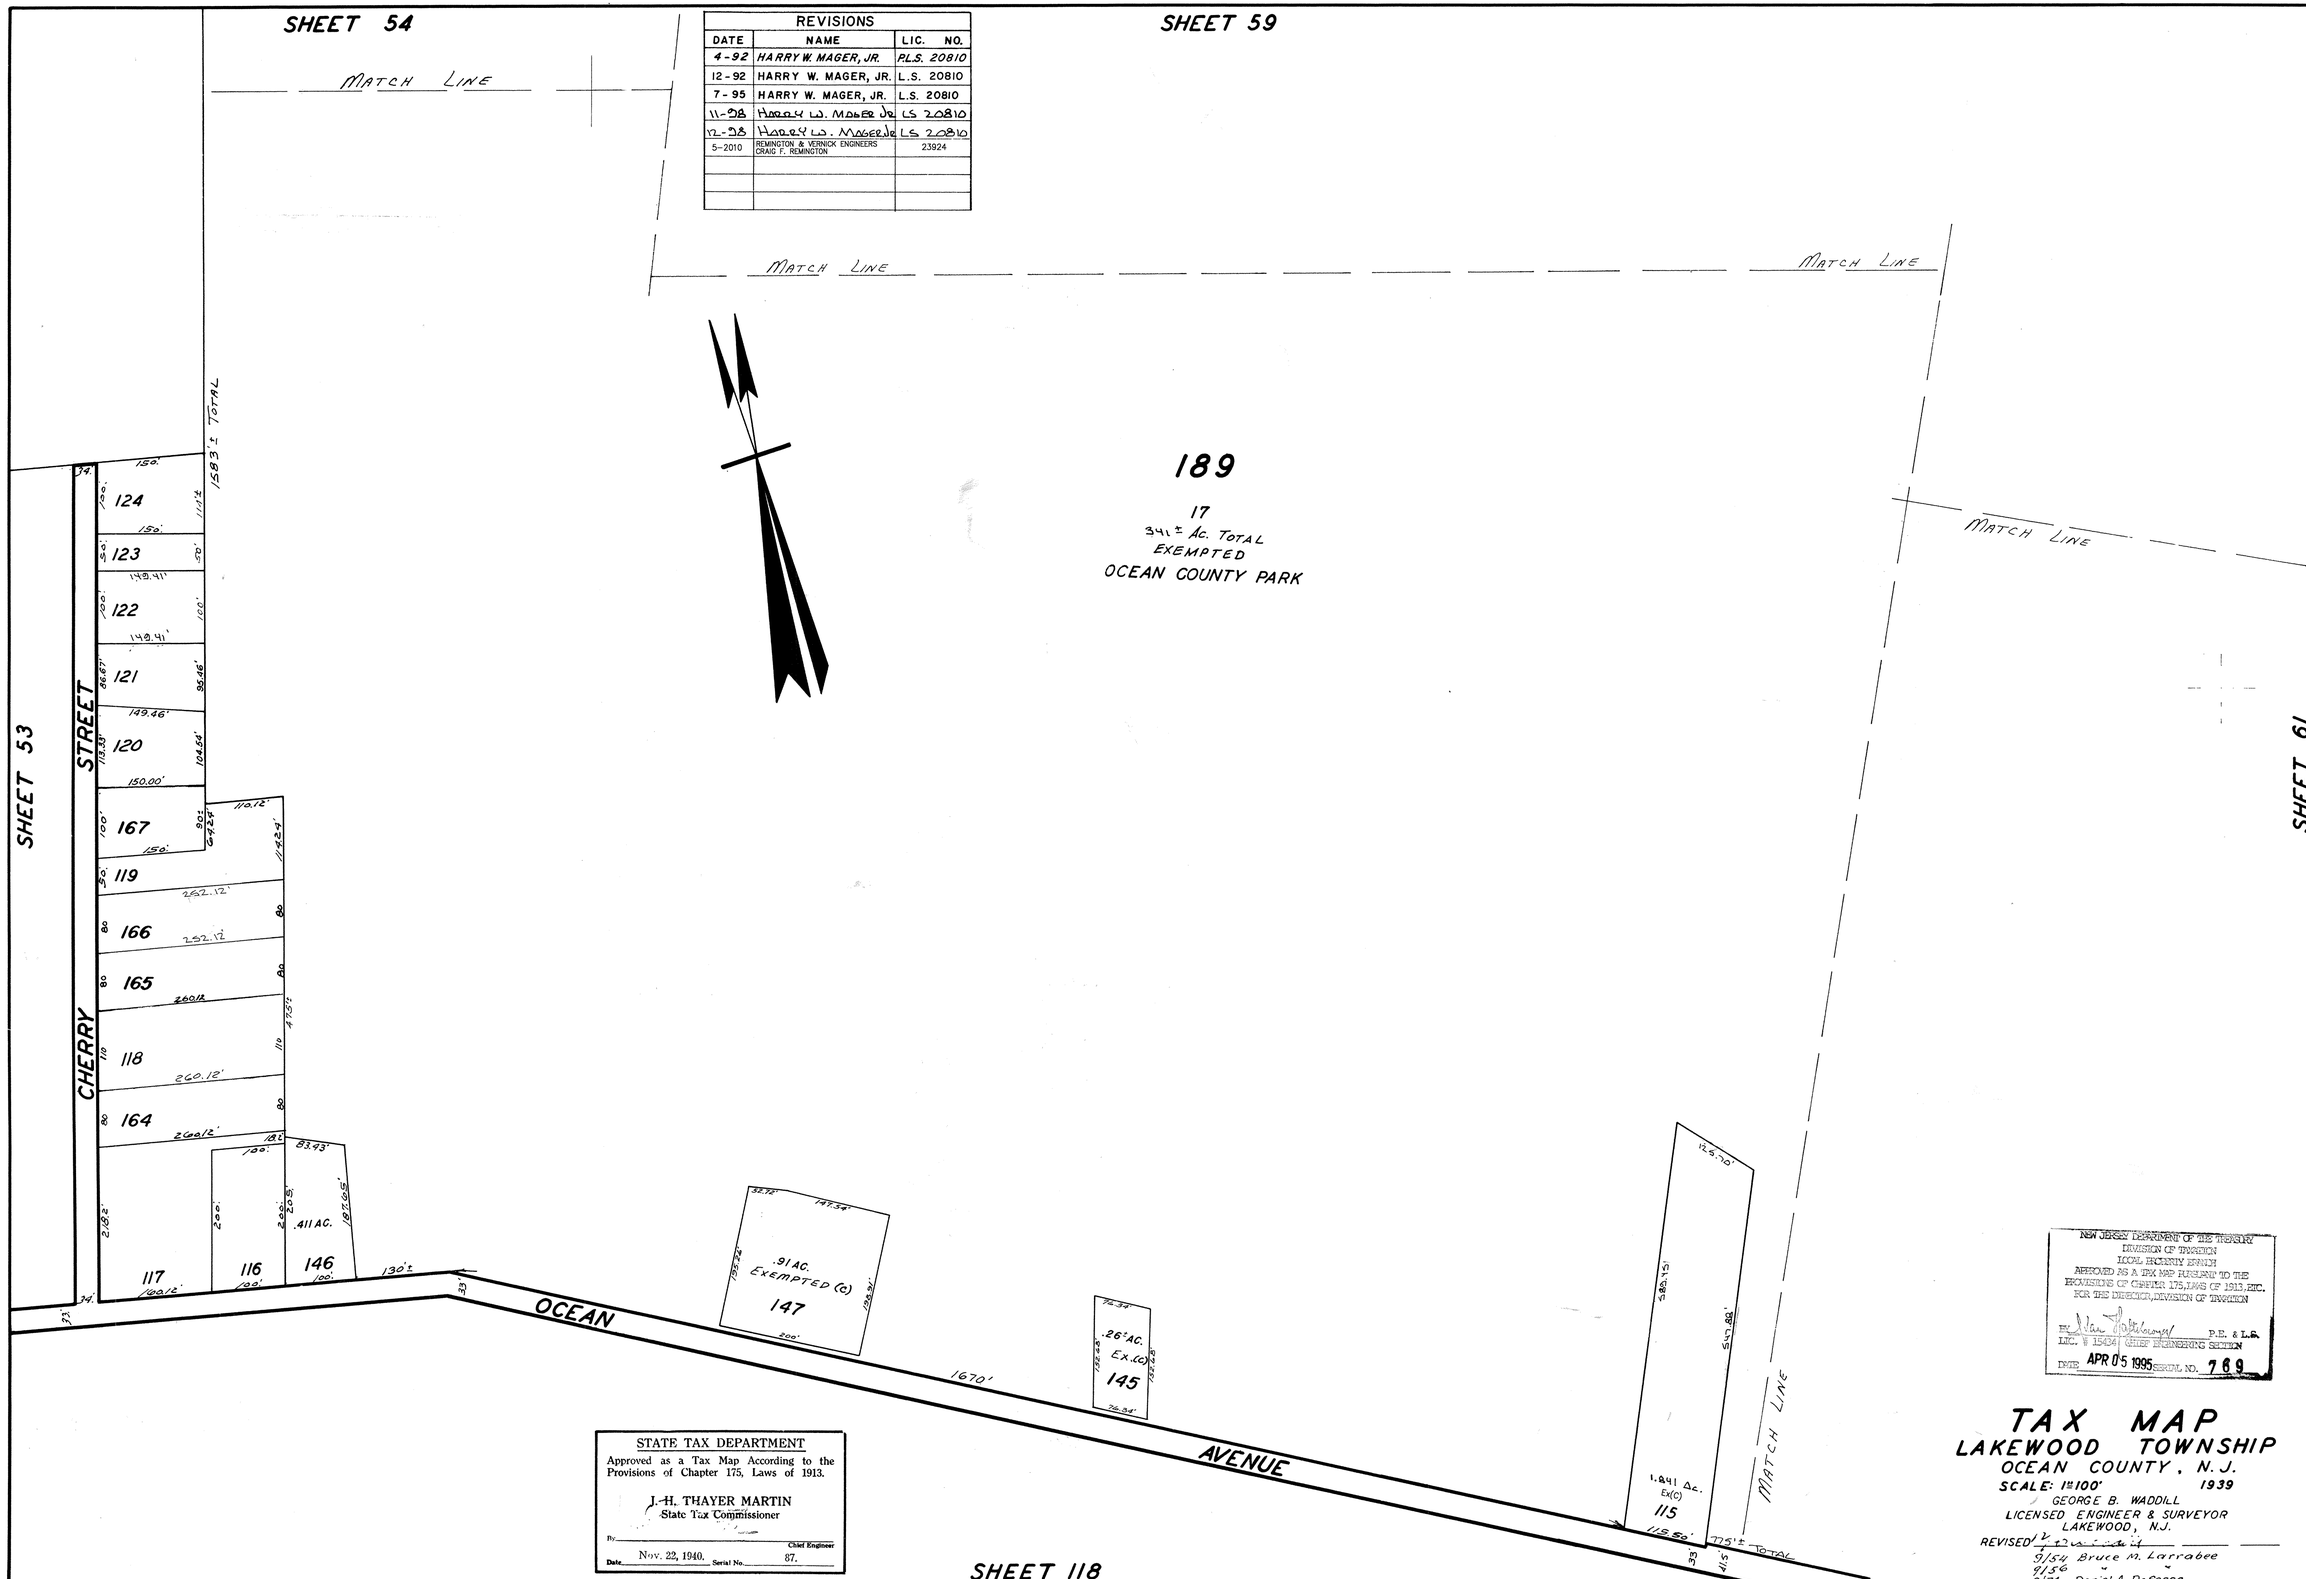

STATE TAX DEPARTMENT
Approved as a Tax Map According to the Provisions of Chapter 175, Laws of 1913.
J. H. THAYER MARTIN
State Tax Commissioner
By: _____ Chief Engineer
Date Nov. 22, 1940. Serial No. 87.

NEW JERSEY DEPARTMENT OF THE TREASURY
DIVISION OF TAXATION
LOCAL PROPERTY BRANCH
APPROVED AS A TAX MAP PURSUANT TO THE PROVISIONS OF CHAPTER 175, LAWS OF 1913, ETC.
FOR THE DIRECTOR, DIVISION OF TAXATION
BY: Alan Holborow P.E. & L.S.
LIC. # 15434 CHIEF ENGINEERING SECTION
DATE APR 05 1995 SERIAL NO. 769

TAX MAP
LAKEWOOD TOWNSHIP
OCEAN COUNTY, N.J.
SCALE: 1"=100' 1939
GEORGE B. WADDILL
LICENSED ENGINEER & SURVEYOR
LAKEWOOD, N.J.
REVISED 12-12-1938
9/54 Bruce M. Larrabee
9/56 "
9/74 Daniel A. DeSessa

5-1-84 Rev. for Revaluation ~ Daniel A. DeSessa P.E. L.S.